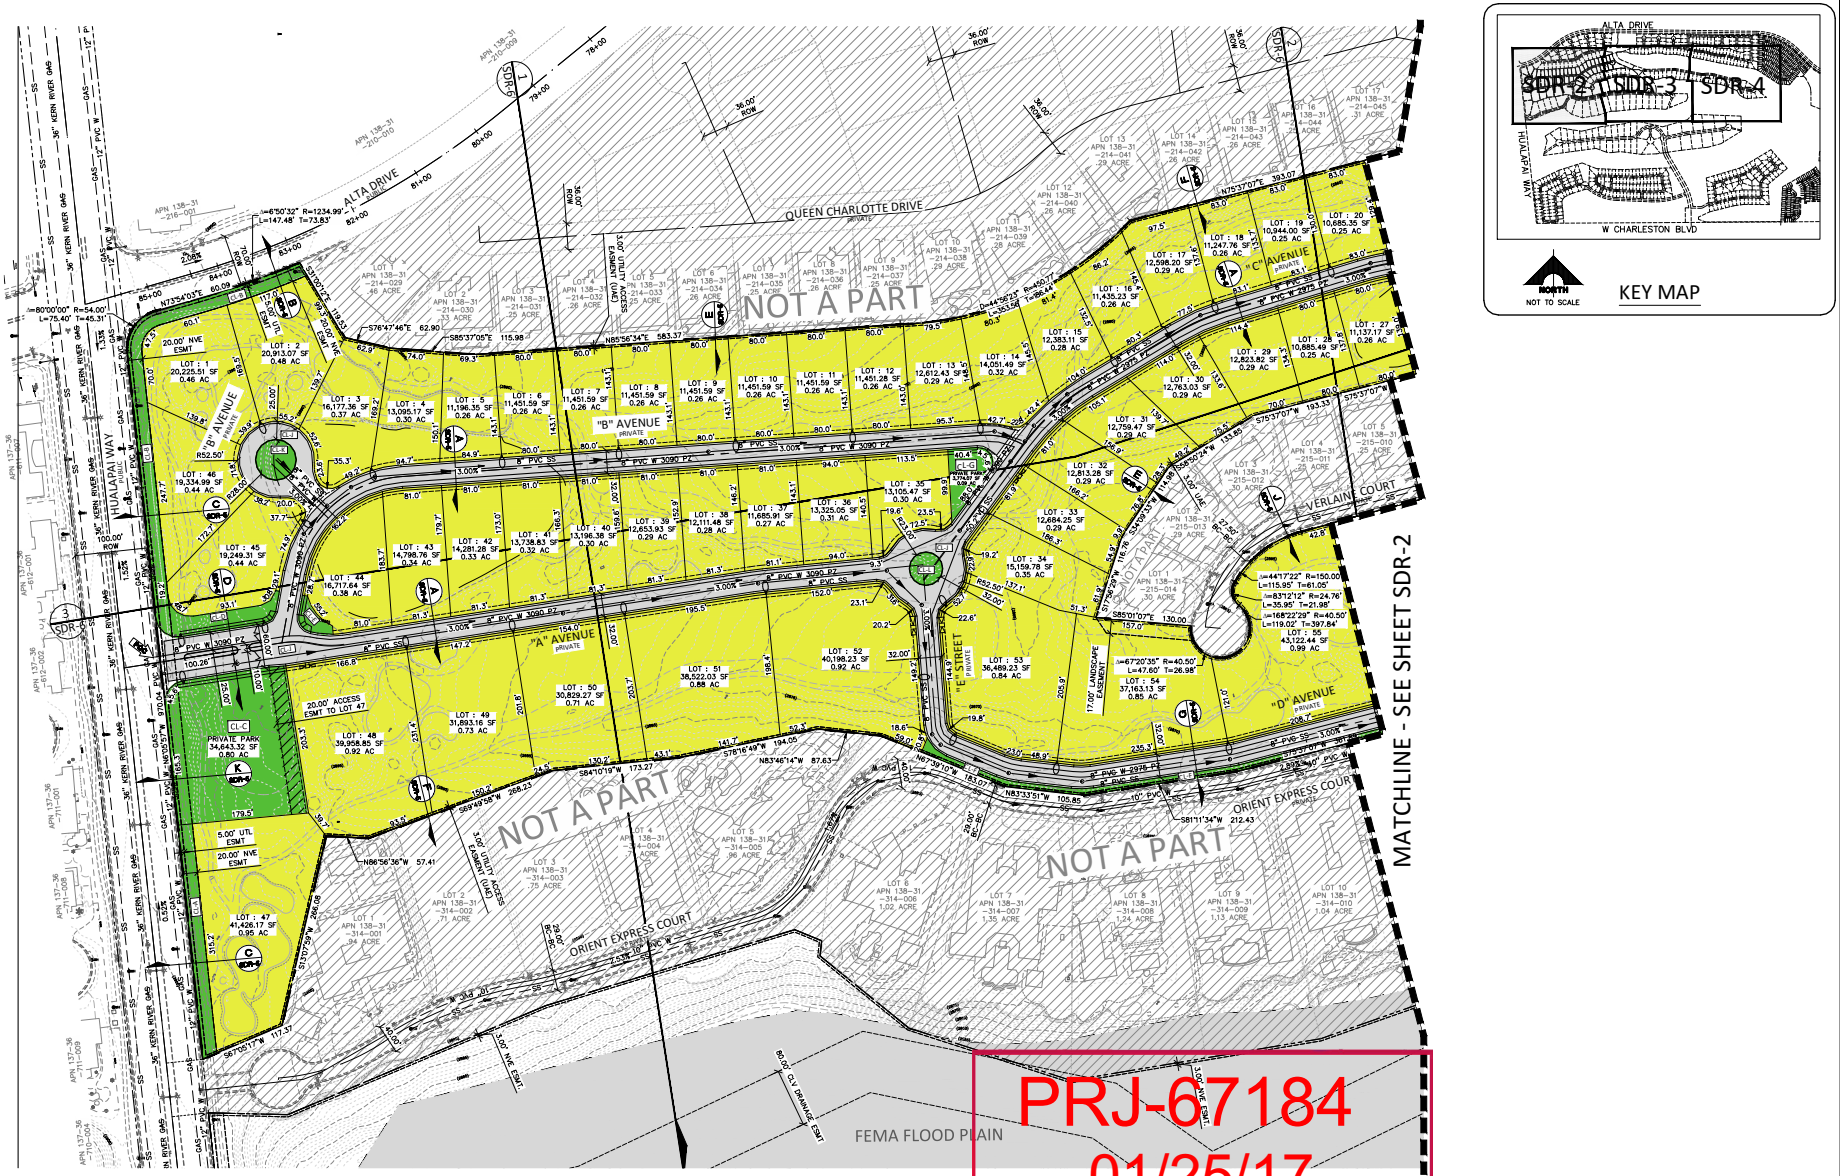

PRJ-67184
01/25/17

NOTE:
ALL PROPOSED, INTERIOR STREETS ARE PRIVATE DRIVE AISLES; WITH PUBLIC UTILITY EASEMENTS

NORTH
SCALE 1" = 80'

80 0 80 160
SCALE FEET

GCW ENGINEERS & SURVEYORS
1555 S. RAINBOW BLVD.
LAS VEGAS, NV 89146
T: 702.804.2000
F: 702.804.2299
gcwengineering.com

PROJECT NO. 840-05-4
DESIGN: TPD
DRAWN: TPD
CHECK: TPD
PLOT DATE: 01-24-17
PLOT TIME: 13:08:40
F:\Projects\800\840-054\DWG\TentMap\SDR\054-SDR.dwg
Peter Smolinski

180 LAND COMPANY, LLC
PARCEL 1 @ THE 180
SITE DEVELOPMENT REVIEW 1

DRAWING
SDR-2
2 OF 6 SHTS

HTE: 00-00000