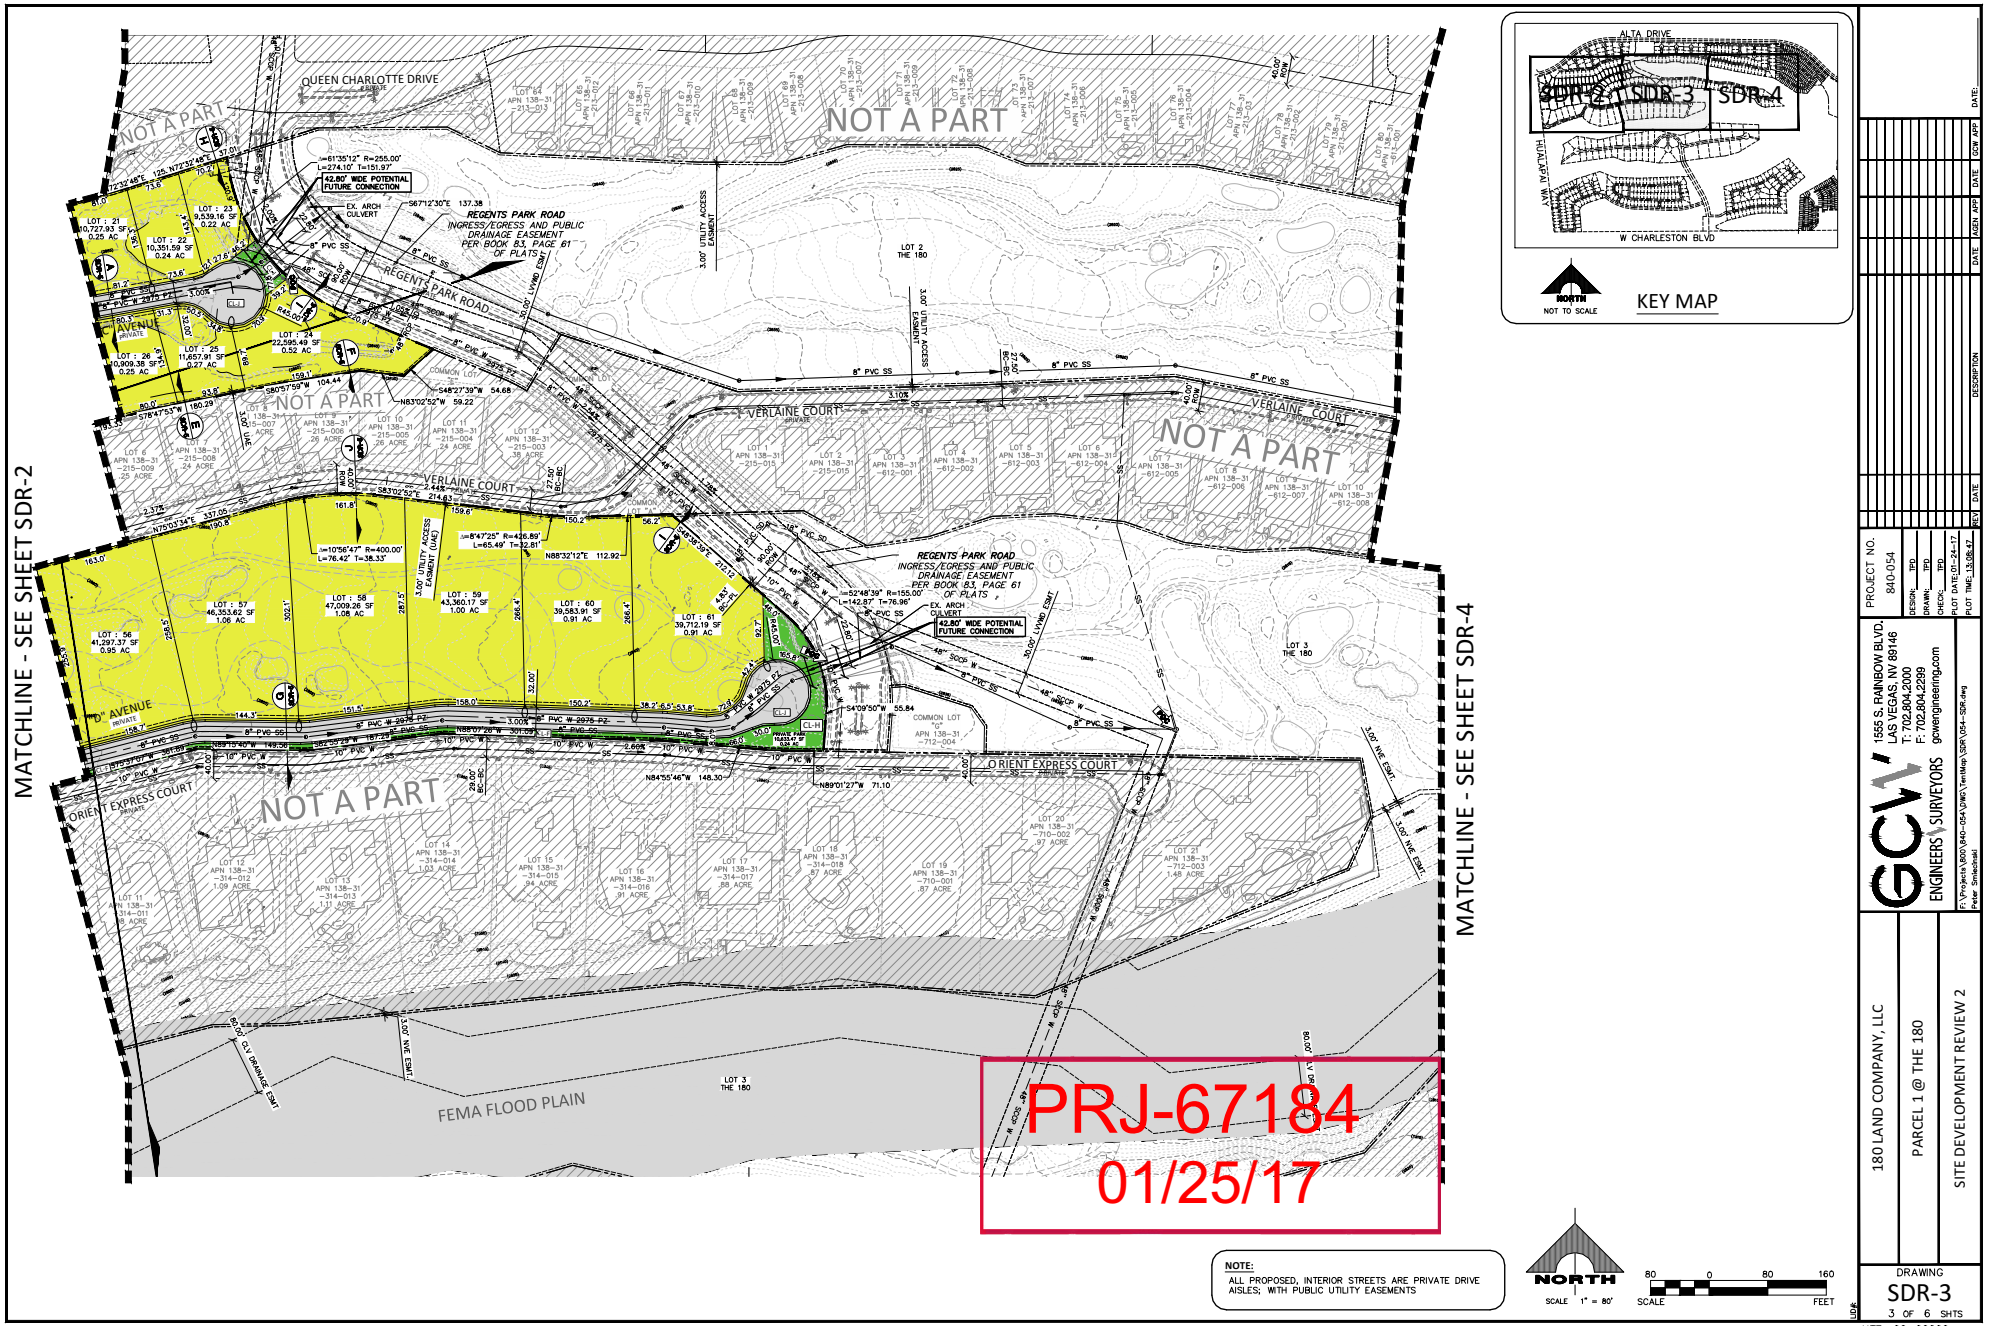

GCW
1555 S. RAINBOW BLVD.
LAS VEGAS, NV 89146
T: 702.804.2000
F: 702.804.2299
gcwengineering.com
ENGINEERS & SURVEYORS

PROJECT NO. 840-054
DESIGN: TPD
DRAWN: TPD
CHECK: TPD
PLOT DATE: 01-24-17
PLOT TIME: 13:08:47

180 LAND COMPANY, LLC
PARCEL 1 @ THE 180
SITE DEVELOPMENT REVIEW 2

DRAWING
SDR-3
3 OF 6 SHTS

HTE: 00-00000