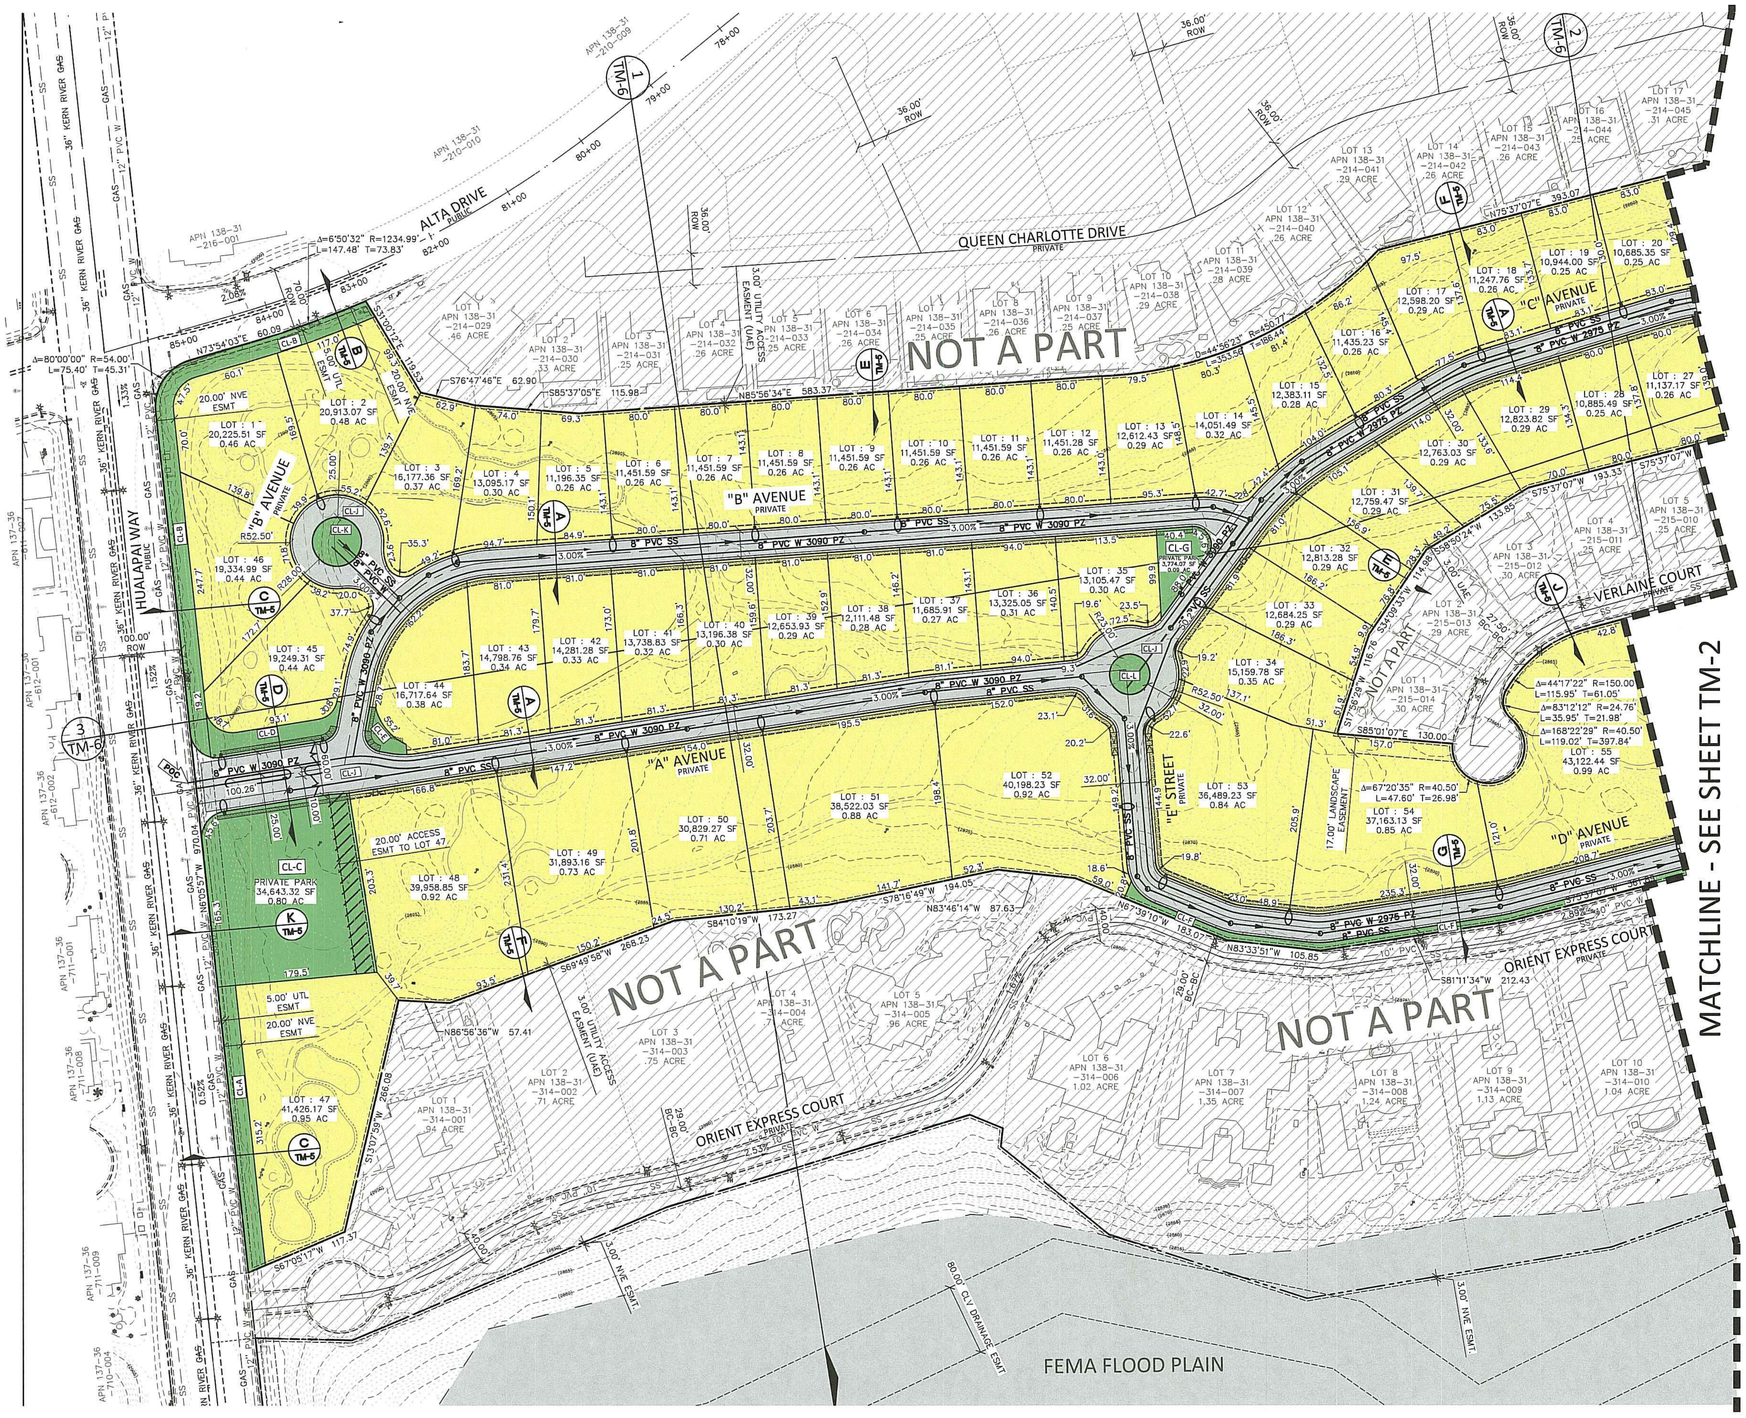

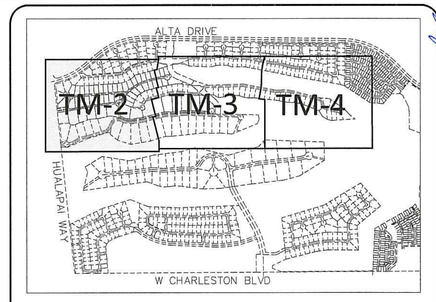

KEY MAP

NOTE:
ALL PROPOSED, INTERIOR STREETS ARE PRIVATE DRIVE AISLES; WITH PUBLIC UTILITY EASEMENTS

NORTH
SCALE 1" = 80'

SCALE 80 0 80 160 FEET

PRJ-67184
01/25/17

STATE OF NEVADA
ENGINEER
MARK FAKLER
Exp. 06/30/2017
CIVIL
No. 9911
PROFESSIONAL ENGINEER

REV	DATE	DESCRIPTION	DATE	AGEN APP	DATE	GOV APP

PROJECT NO. 840-054
DESIGN: TPD
DRAWN: TPD
CHECK: TPD
PLOT DATE: 1-24-17
PLOT TIME: 13:06:14

DATE: 01-24-17

GCW
ENGINEERS \ SURVEYORS
1555 S. RAINBOW BLVD.
LAS VEGAS, NV 89146
T: 702.804.2000
F: 702.804.2299
gcwengineering.com
F:\Projects\800\840-054\DWG\TentMap\054-TM.dwg
Peter Smiechinski

180 LAND COMPANY, LLC

PARCEL 1 @ THE 180

TENTATIVE MAP 1

DRAWING
TM-2
2 OF 6 SHTS

HTE: 00-00000