5 SOUTH ELEVATION

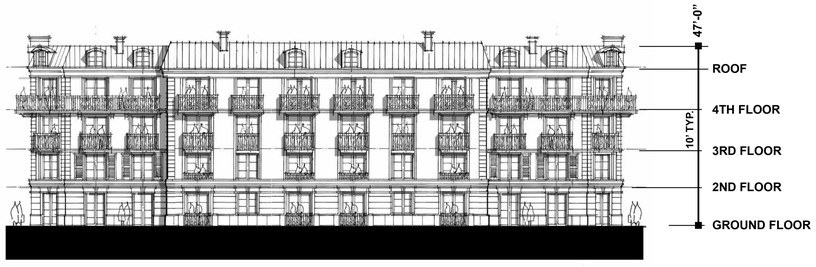

6 EAST ELEVATION

7 WEST ELEVATION

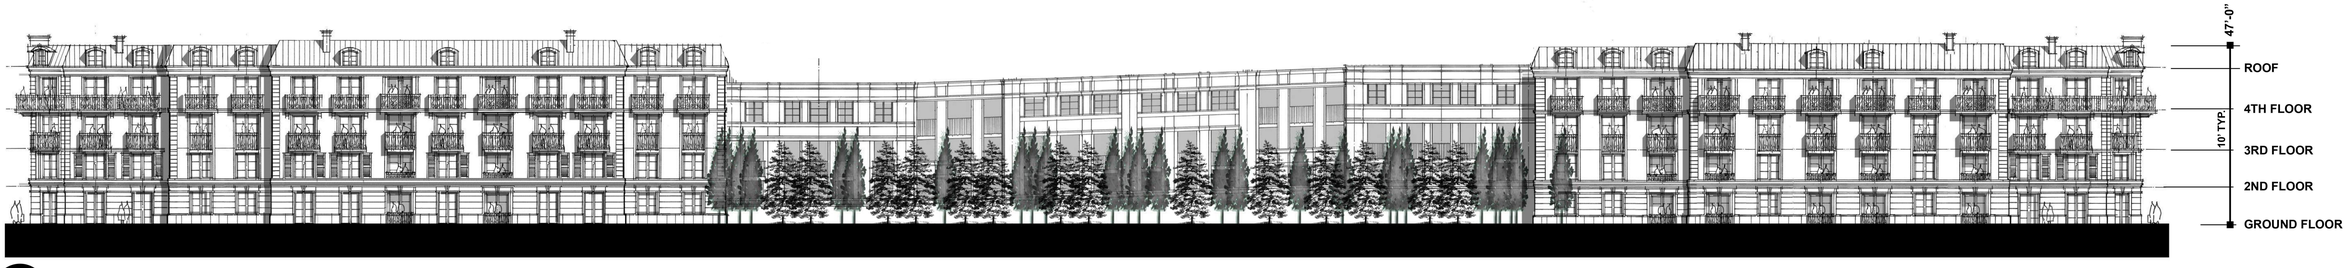

8 NORTH ELEVATION

ELEVATIONS BUILDING 2

MVE + PARTNERS

SEVENTY ACRES LLC

Rampart & Alta Condominiums

LAS VEGAS, NEVADA

PRJ-62226
11/30/15

NOVEMBER 24, 2015

A-5